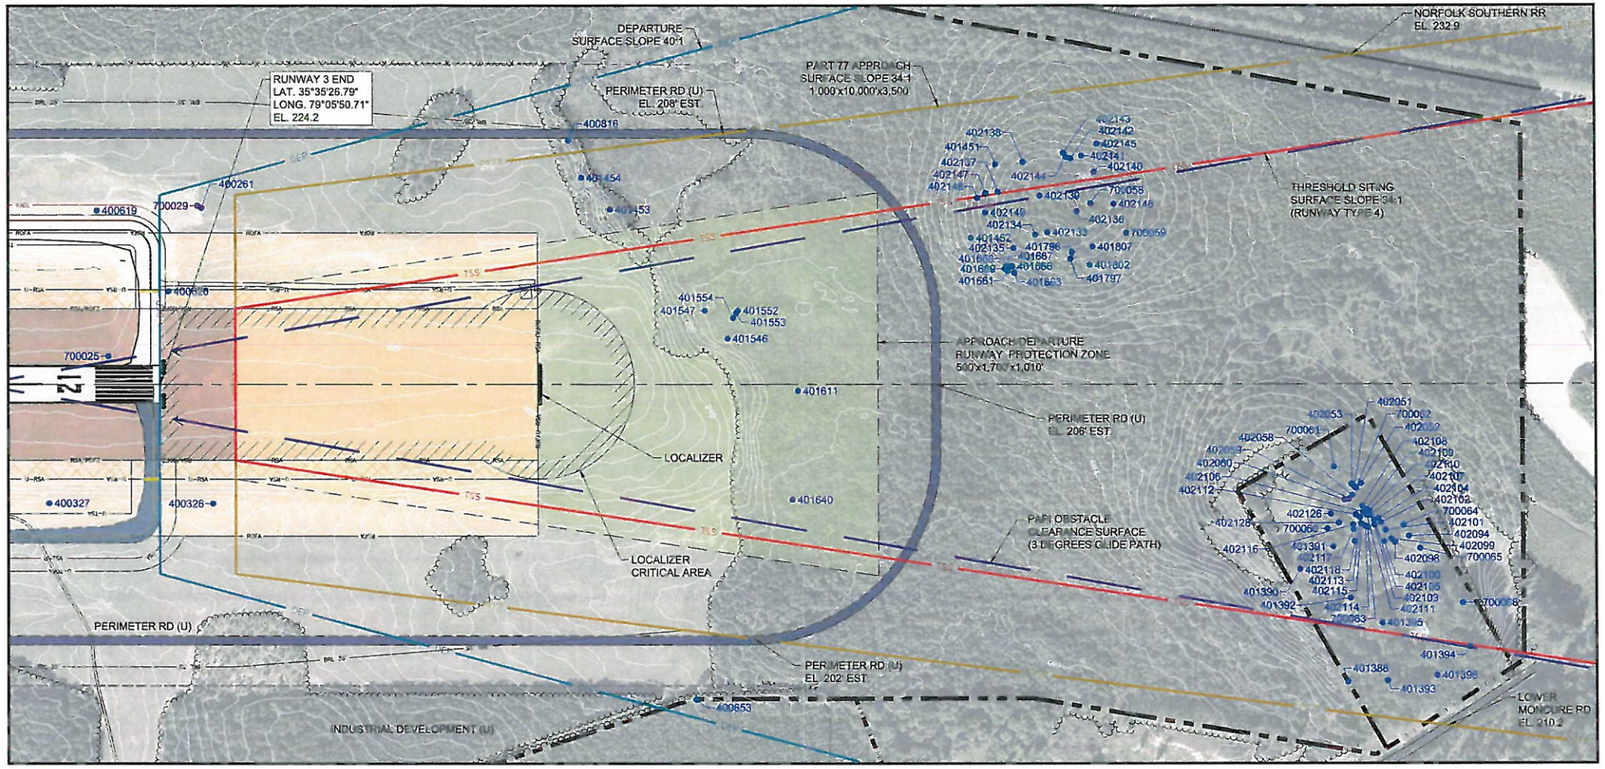

DESCRIPTION	EXISTING	FUTURE	ULTIMATE
PROPERTY LINE			
EASEMENT	N/A		N/A
RUNWAY SAFETY AREA		N/A	
RUNWAY OBJECT FREE AREA		N/A	N/A
RUNWAY OBSTACLE FREE ZONE		N/A	N/A
PRECISION OBSTACLE FREE ZONE		N/A	N/A
RUNWAY PROTECTION ZONE		N/A	N/A
TAXIWAY SAFETY AREA	TSA	N/A	U-TSA
TAXIWAY OBJECT FREE AREA	TOFA	N/A	U-TOFA
35' BUILDING RESTRICTION LINE	BRL 35'	N/A	N/A
PART 77 SURFACE	PT77	N/A	N/A
THRESHOLD SITING SURFACE	TSS	N/A	N/A
DEPARTURE SURFACE	DEP	N/A	N/A
PAPI OBSTACLE CLEARANCE SURFACE		N/A	N/A
AIRFIELD PAVEMENT			
AIRFIELD PAVEMENT TO BE REMOVED	N/A		N/A
BUILDINGS			
BUILDINGS TO BE REMOVED	N/A		N/A
ROADWAY/PARKING			
ROADWAY/PARKING TO BE REMOVED	N/A		N/A
AIRFIELD LIGHT	•	N/A	N/A
REIL		N/A	N/A
PAPI		N/A	N/A
TREES		N/A	N/A
FENCE	X X X	XX	N/A
GROUND CONTOURS	100	N/A	N/A
OBSTRUCTION	1000	SAME	SAME

MAGNETIC DECLINATION
8° 56' WEST
JANUARY, 2018
ANNUAL CHANGE 0° 3' WEST

200' 100' 0 200'
HORIZONTAL SCALE

20' 10' 0 20'
VERTICAL SCALE

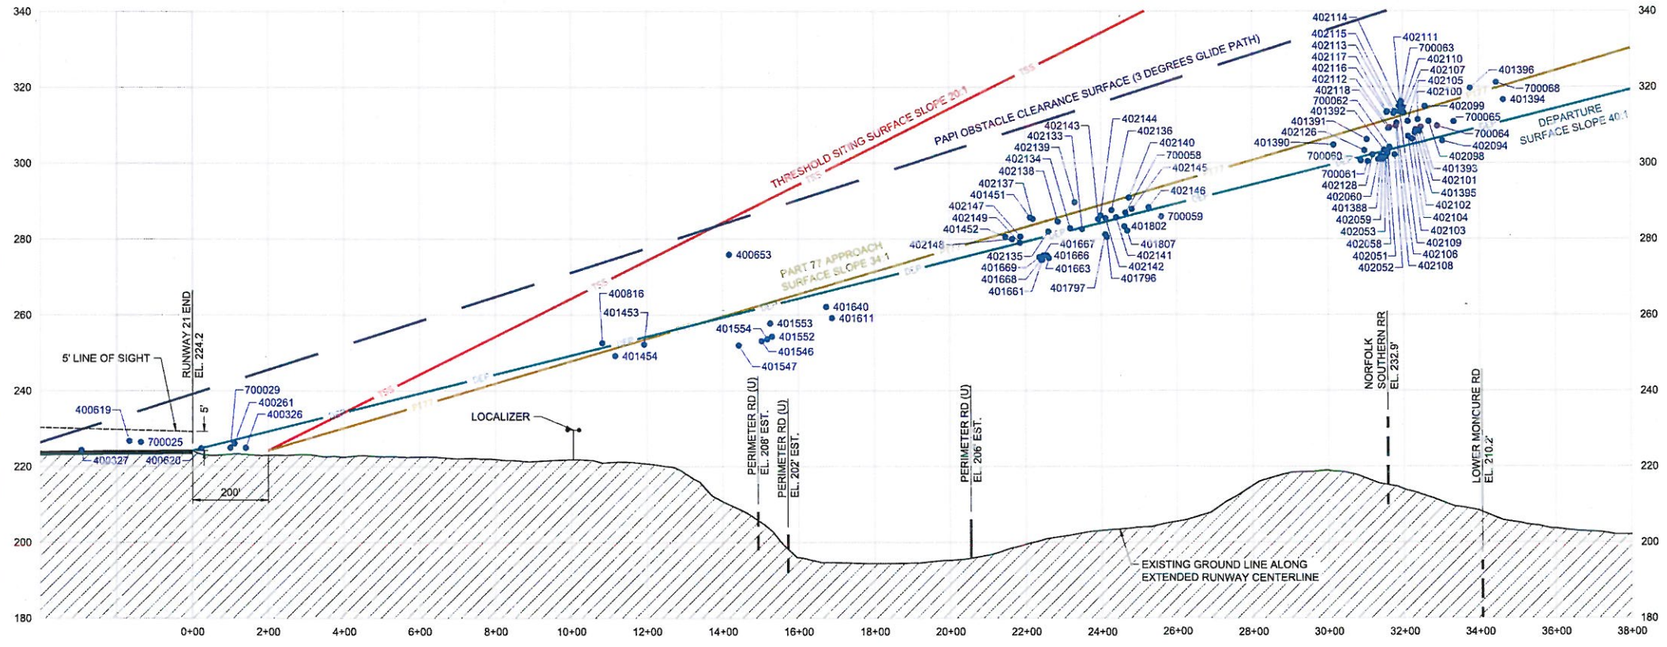

NOTES:
1. SEE SHEET 10 FOR RUNWAY 21 OBSTRUCTION TABLE.
2. ROADWAY ELEVATIONS INCLUDE TRAVERSEWAY ADJUSTMENT (23' RAILROADS | 17' HIGHWAYS | 15' PUBLIC ROADS | 10' PRIVATE ROADS)

RS&H
Architects-Engineers-Planners, Inc.
8521 Six Forks Rd., Suite 400
Raleigh, NC 27615
919-926-4100 FAX 919-846-9080
www.rsandh.com

RALEIGHEXEC JETPORT

RALEIGH EXECUTIVE JETPORT
SANFORD, NC

AIRPORT LAYOUT PLAN

CONSULTANTS

REVISIONS

NO.	DESCRIPTION	DATE

DATE ISSUED: JULY 2019
REVIEWED BY: ADN
DRAWN BY: TJM
DESIGNED BY: TJM

AEP PROJECT NUMBER
203-0025-001

©2019 RS&H, INC.

SHEET TITLE

INNER APPROACH PLAN AND PROFILE RUNWAY 21

SHEET NUMBER

9 OF 14

DRAFT

Drawing: C:\pw_work\rsh_pw\mermill.d0210427\TJA_09-10_App21.dwg Printed on: 7/15/2019 5:03 PM Plotted by: Merrill, Tomm

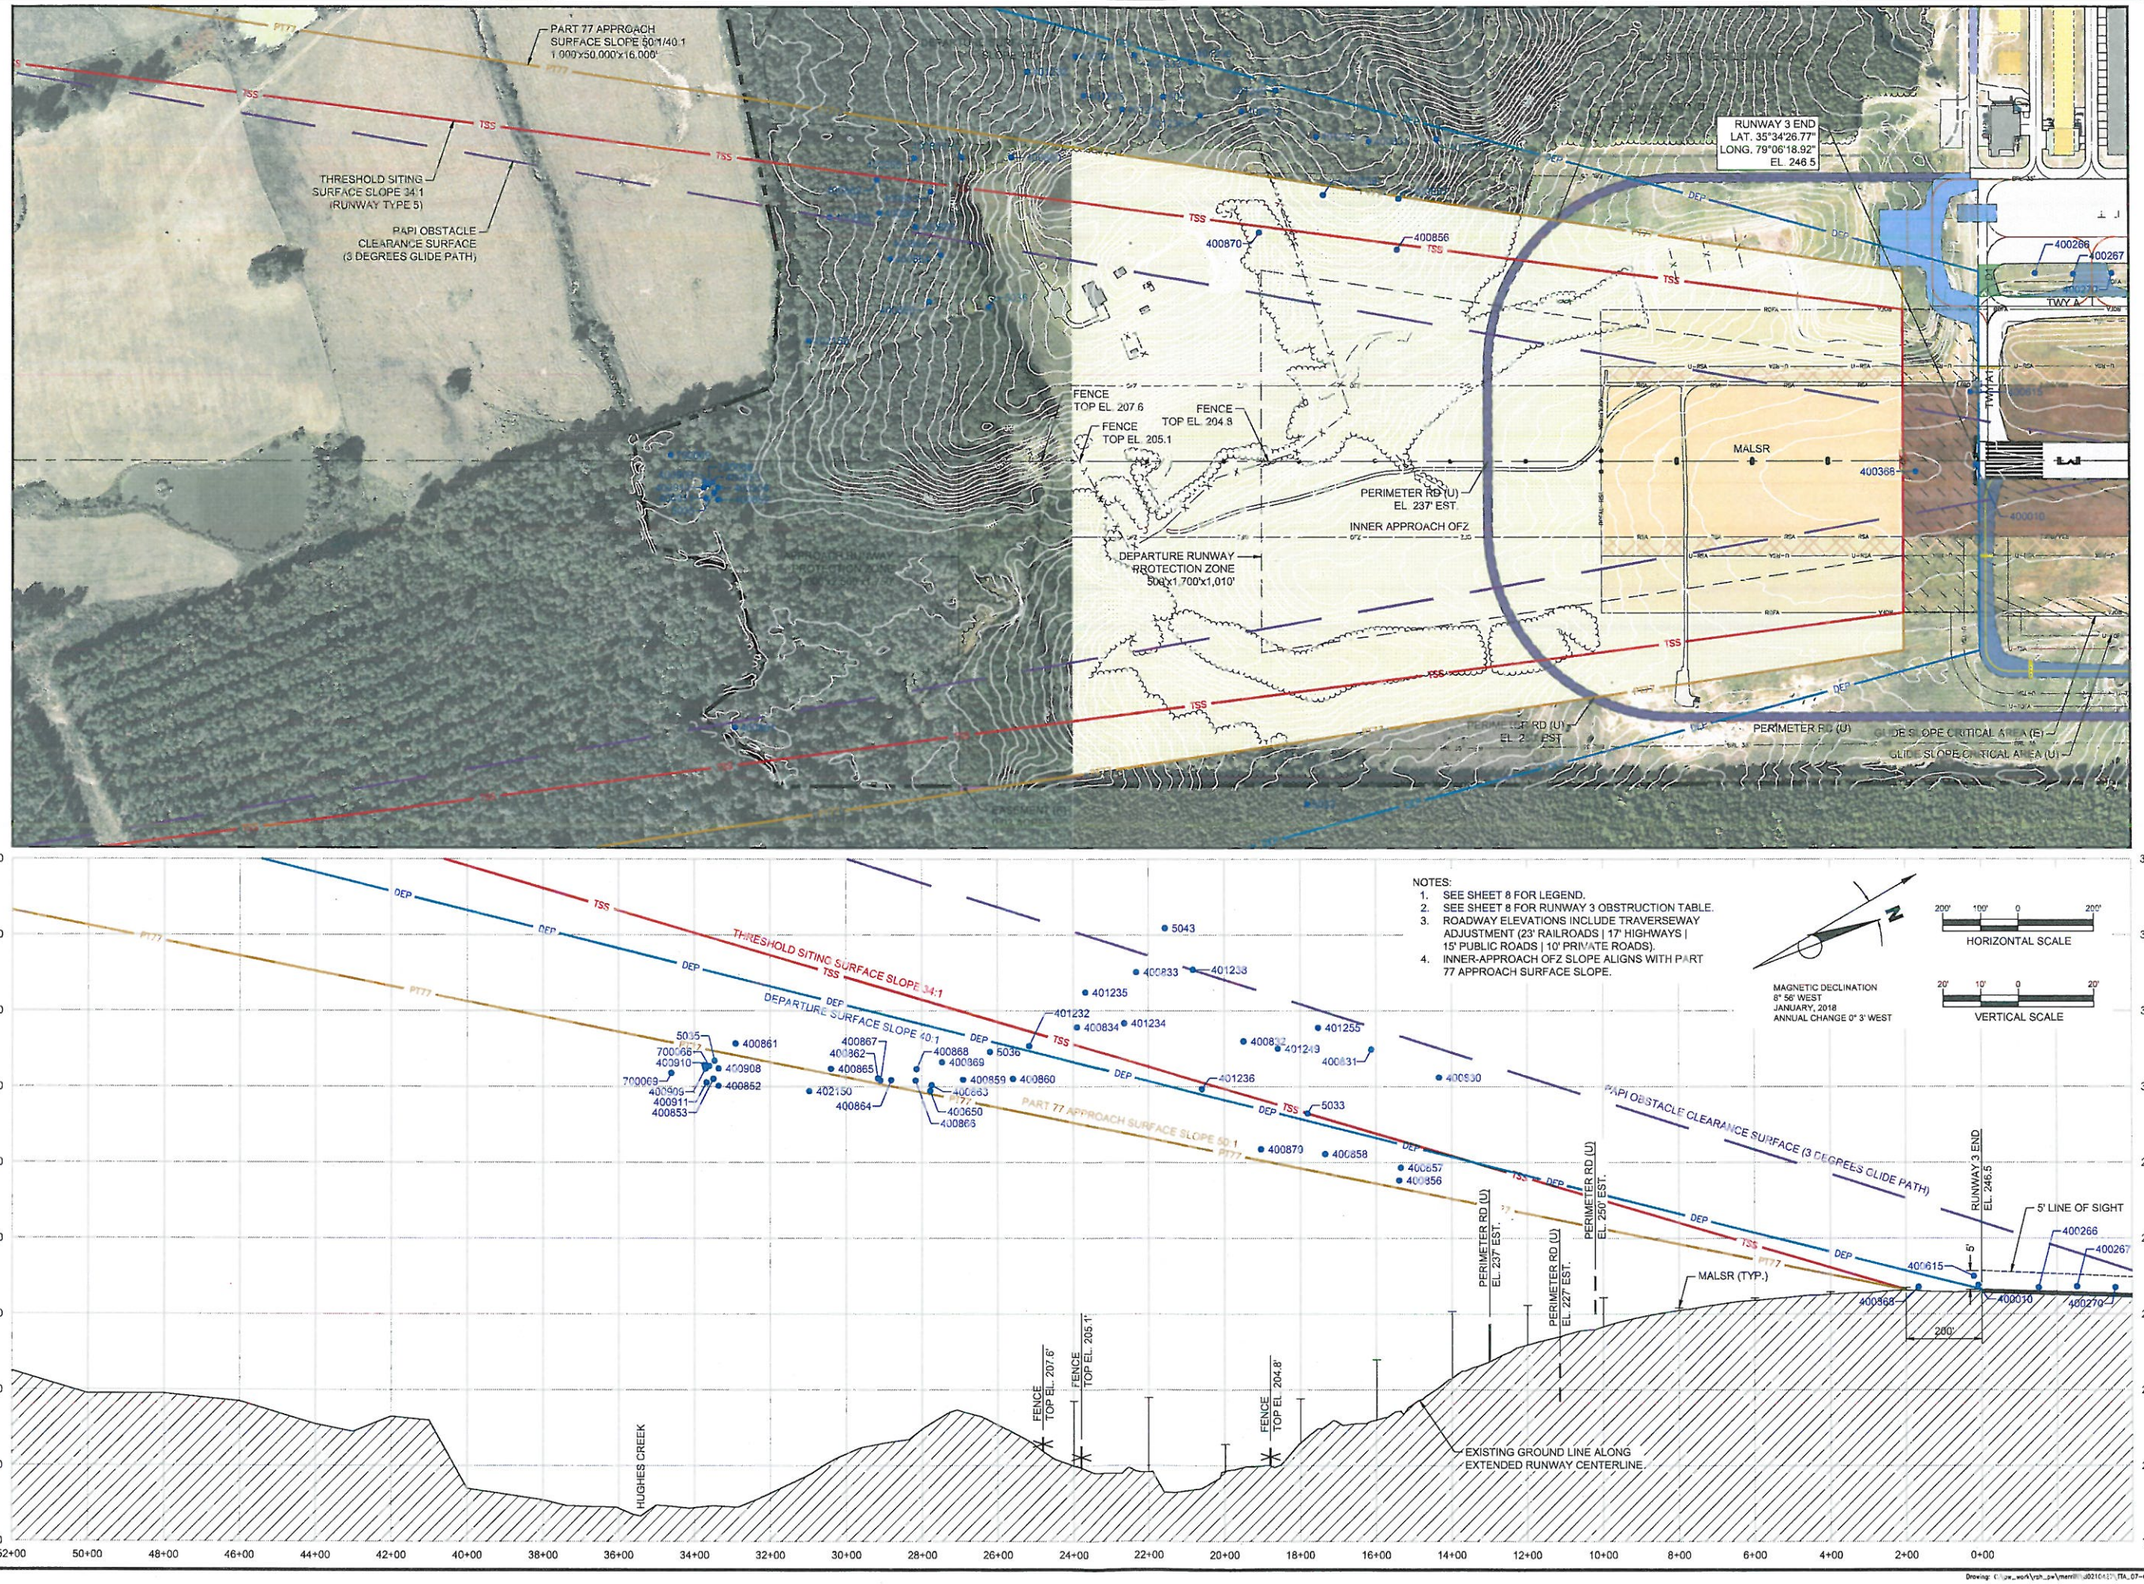

RS&H
Architects-Engineers-Planners, Inc.
8521 Six Forks Rd., Suite 400
Raleigh, NC 27615
919-926-4100 FAX 919-846-9080
www.rsandh.com

RALEIGHEXEC JETPORT

RALEIGH EXECUTIVE JETPORT

SANFORD, NC

AIRPORT LAYOUT PLAN

CONSULTANTS

REVISIONS

NO.	DESCRIPTION	DATE

DATE ISSUED: JULY 2019
REVIEWED BY: ADN
DRAWN BY: TJM
DESIGNED BY: TJM

AEP PROJECT NUMBER
203-0025-001

© 2019 RS&H, INC.

SHEET TITLE

INNER APPROACH PLAN AND PROFILE RUNWAY 3

SHEET NUMBER

7 OF 14

DRAFT

Drawing: C:\jw_work\rsh_sw\merrill\...\07-08_App3.dwg Plotted on: 7/18/2019 4:03 PM Plotted by: Merrill, Tomm